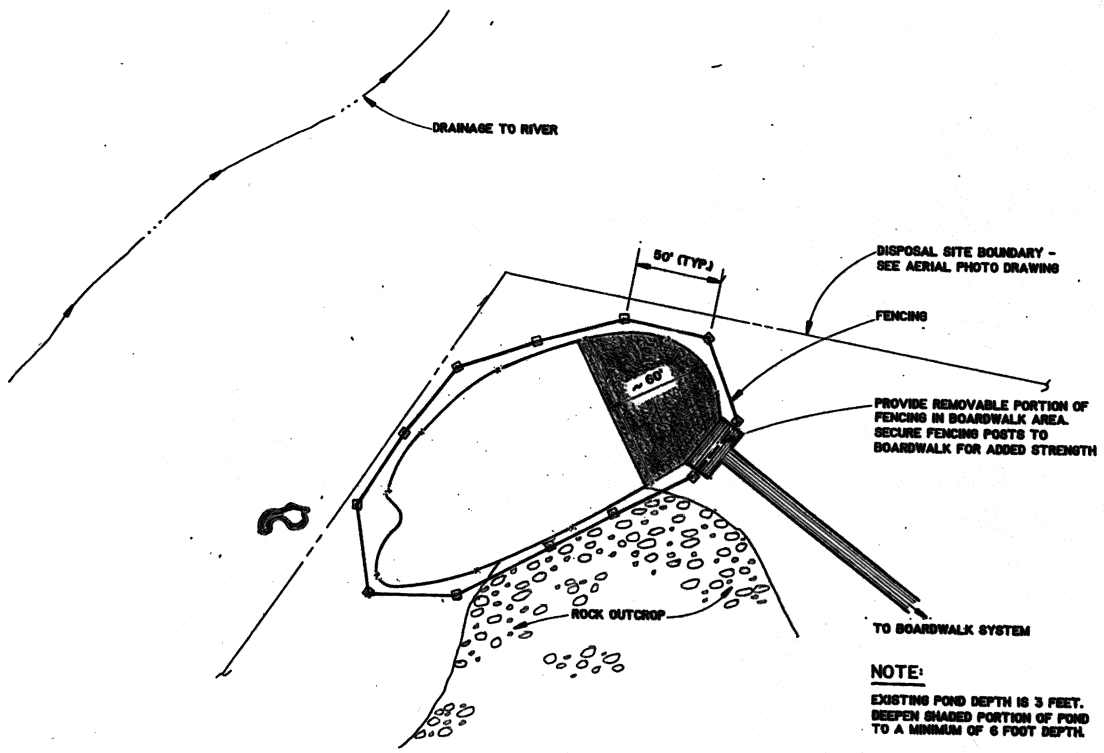

NOTE:
EXISTING POND DEPTH IS 3 FEET. DEEPEN SHADED PORTION OF POND TO A MINIMUM OF 6 FOOT DEPTH.

HONEY BUCKET WASTE DISPOSAL LAGOON
SCALE: 1" = 50'

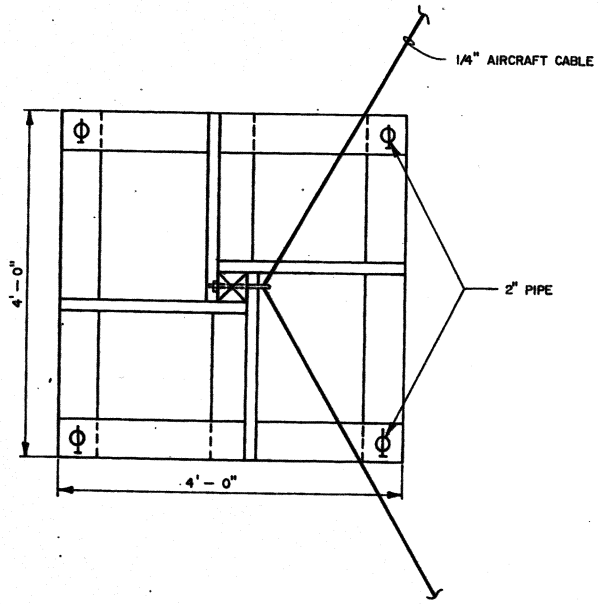

TOP VIEW

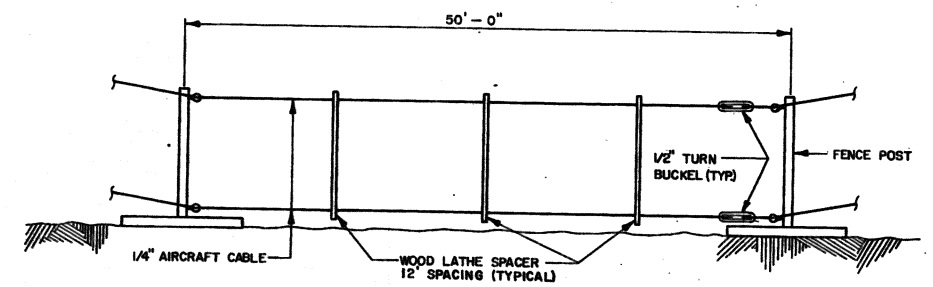

WOOD LATHE SPACER LAYOUT
NTS

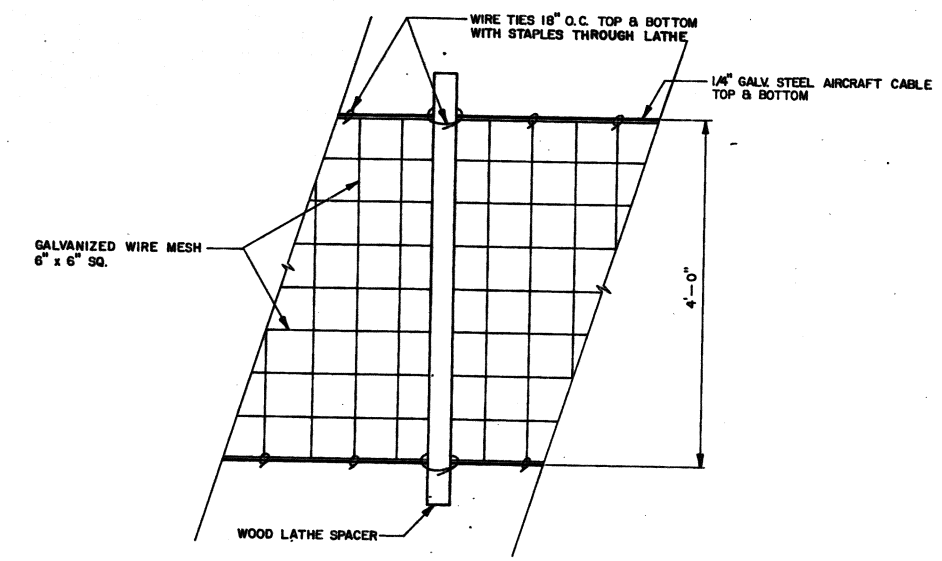

WIRE MESH ATTACHMENT DETAIL
NTS

NOTE: ALL WOOD PRESSURE TREATED.

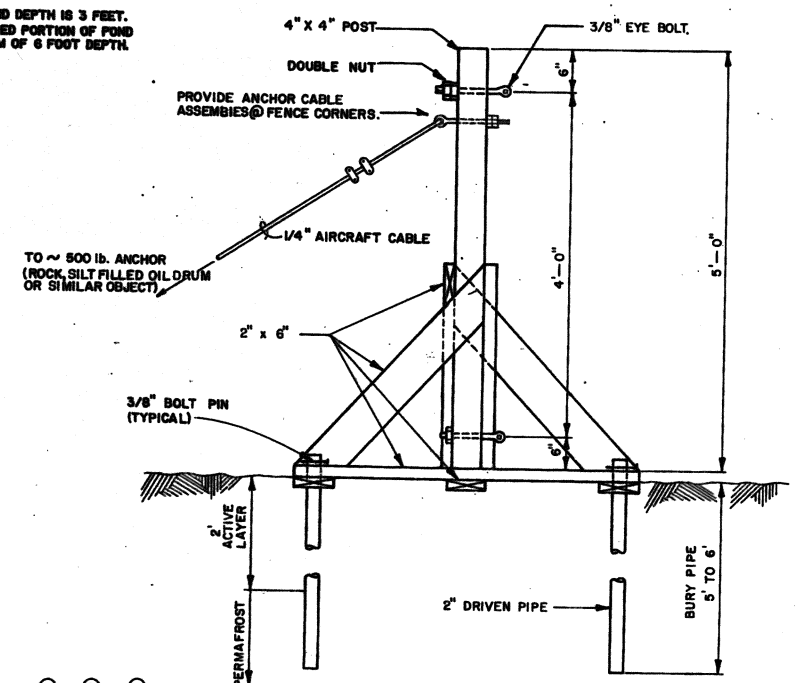

ELEVATION

FENCE POST WITH SUPPORT
SCALE: 1" = 1'-0"

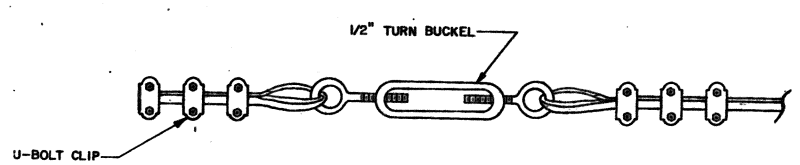

STEEL CABLE SPLICE AND TIGHTENER
NTS

DATE	REVISIONS	INITIALS

U. S. Department of Health, & Human Services
Public Health Service
Indian Health Service

CHEFORNAK, ALASKA
LAGOON FENCING PLAN & DETAILS
PUBLIC LAW 86-121 PROJECT
PROJECT NO. AN-82-127.

SHEET NO. C-7 OF 7 TOTAL SHEETS

DRAWN BY: B. KIRSCHBAUM
DATE: MAY, 1983
CHECKED BY:
DATE:

Design Engineer
Maintenance Review
Material Take-off

STATE OF ALASKA 49TH REID W. ROYD CE-5415 Registered

SANITATION FACILITIES CONSTRUCTION BRANCH
ENVIRONMENTAL HEALTH BRANCH
ALASKA AREA NATIVE HEALTH SERVICE
ANCHORAGE, ALASKA