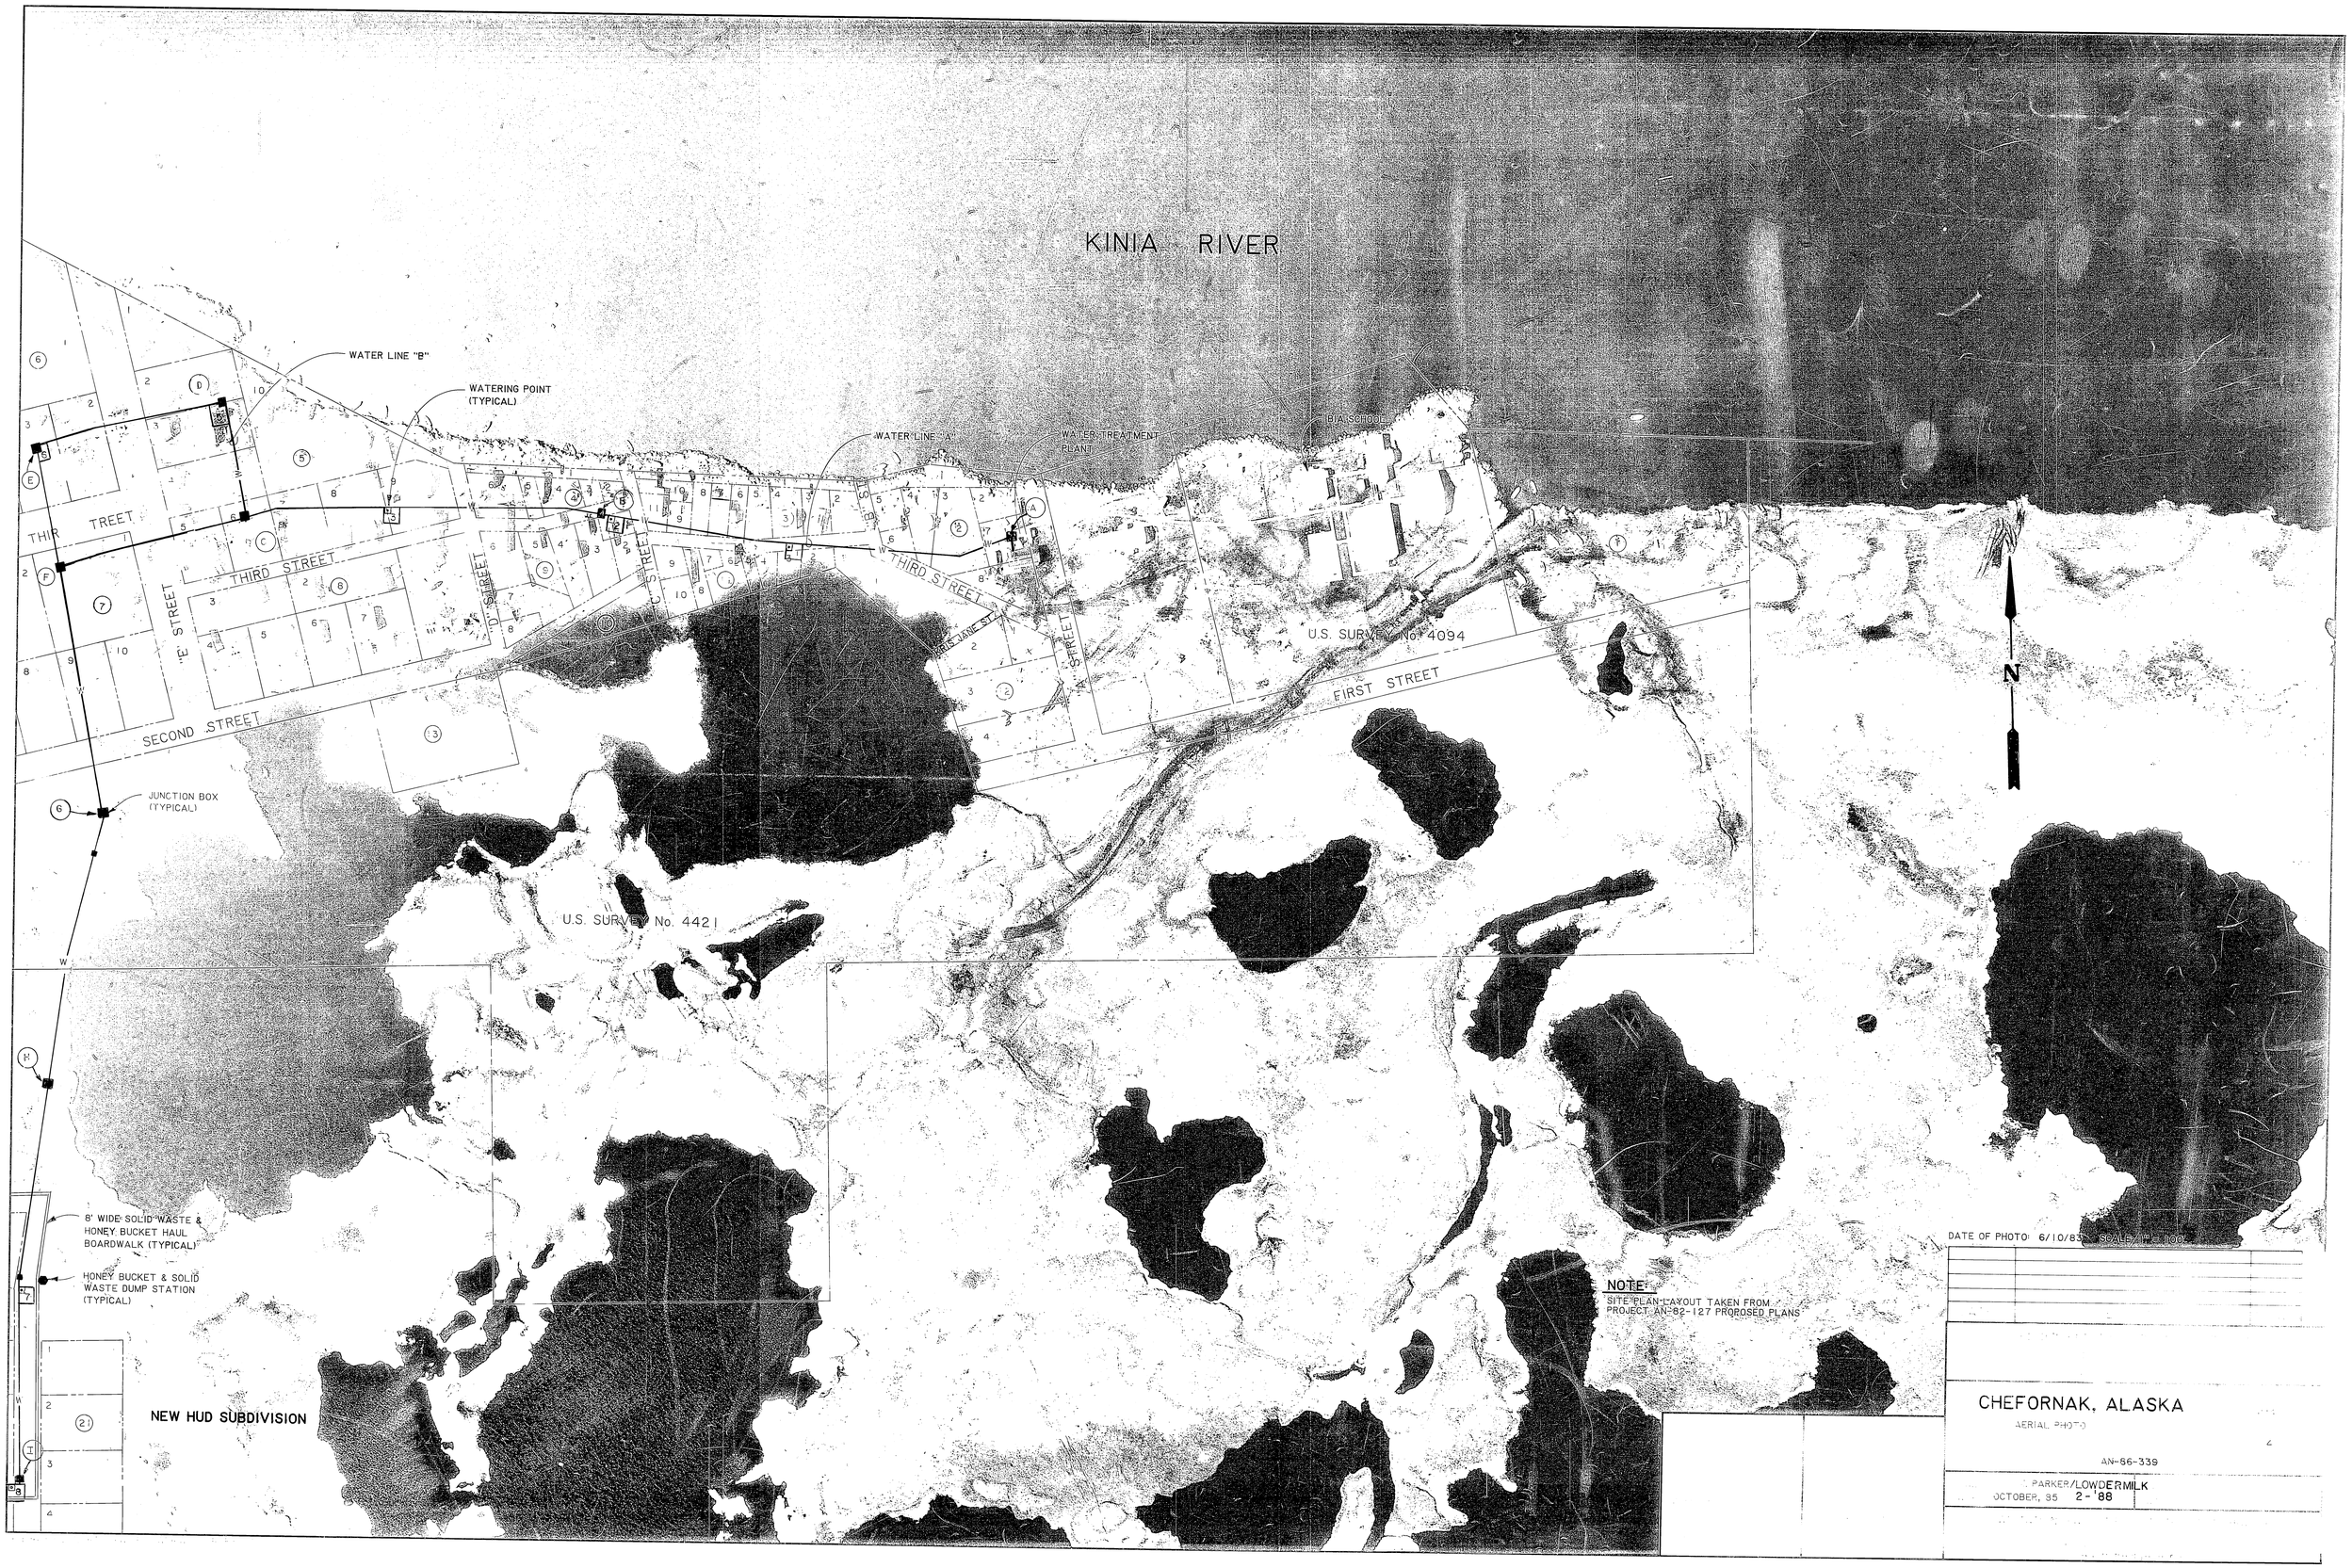
KINIA RIVER
WATER LINE "B"
WATERING POINT (TYPICAL)
WATER LINE "A"
WATER TREATMENT PLANT
BIA SCHOOL
THIRD STREET
SECOND STREET
FIRST STREET
"E" STREET
"D" STREET
"C" STREET
"A" STREET
JUNCTION BOX (TYPICAL)
U.S. SURVEY No. 4094
U.S. SURVEY No. 4421
8' WIDE SOLID WASTE & HONEY BUCKET HAUL BOARDWALK (TYPICAL)
HONEY BUCKET & SOLID WASTE DUMP STATION (TYPICAL)
NEW HUD SUBDIVISION
N
NOTE:
SITE PLAN LAYOUT TAKEN FROM PROJECT AN-82-127 PROPOSED PLANS
DATE OF PHOTO: 6/10/83 SCALE: 1" = 100'
CHEFORNAK, ALASKA
AERIAL PHOTO
AN-86-339
PARKER/LOWDERMILK
OCTOBER, 85 2-'88