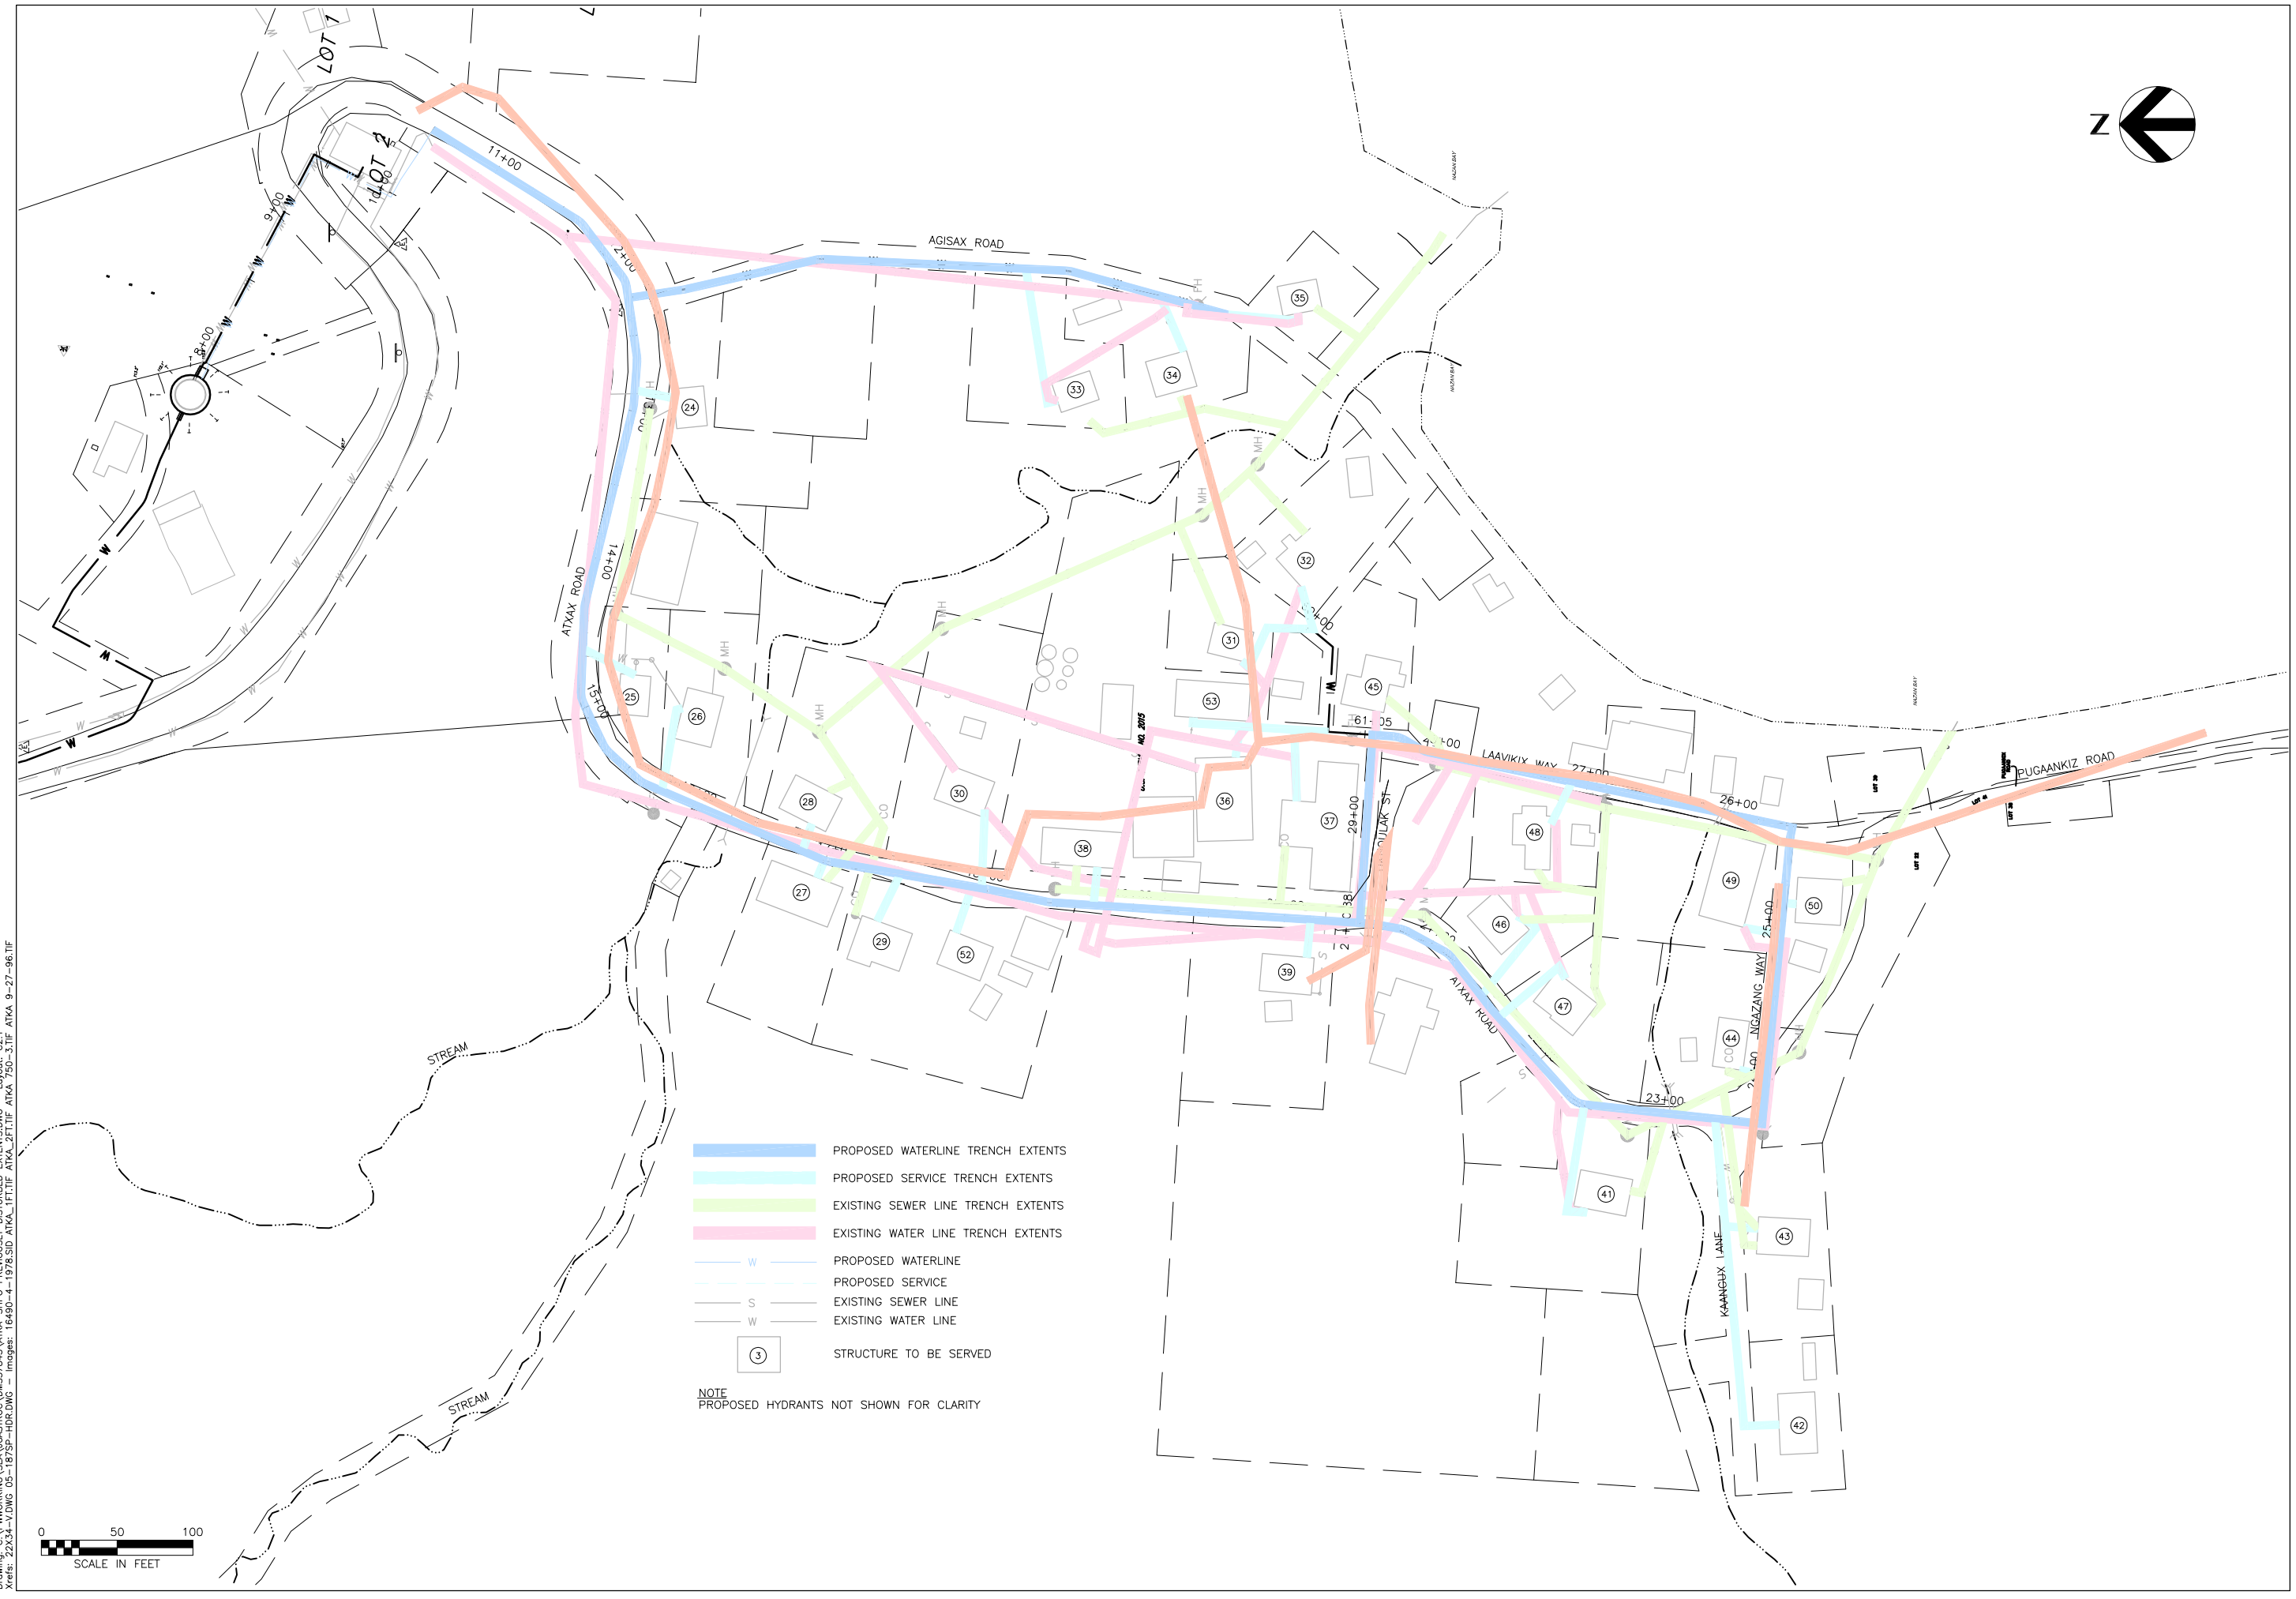

User: JGASTROC Apr 23, 2007 – 12:07pm
Drawing: C:\PWWORKING\SEA\JGASTROC\DMS57843\ATKA-SHPO PREVIOUSLY DISTURBED EXTENTS.DWG – Layout: C2.1
Xrefs: 22X34-V.DWG 05-1875P-HDR.DWG – Images: 16490-4-1978.SID ATKA_1FT.TIF ATKA_2FT.TIF ATKA 750-3.TIF ATKA 9-27-96.TIF

RECORD DRAWING CERTIFICATE

THESE DRAWINGS REFLECT RECORDED INFORMATION OBTAINED DURING CONSTRUCTION. INFORMATION PROVIDED HEREIN IS ACCURATE TO THE BEST OF MY KNOWLEDGE.

NAME DATE

VILLAGE SAFE WATER

STATE OF ALASKA 49TH TODD B. BETHARD No. CE-10463 REGISTERED PROFESSIONAL ENGINEER

HDR Alaska, Inc.

City of Atka
Water and Sewer Improvements

OLD ATKA VILLAGE
WATER LINE REPLACEMENT
SITE PLAN

REVISION	BY	DATE
95% SUBMITTAL	SJM	04/06

Project No. 28445
Date APR 2006
Designed SJM
Drawn SJM
Approved TBB

Sheet No. C2.1
SHEET X OF X